OTHER PROFILES ARE AVAILABLE, SUBJECT TO ORDER VOLUMES AND AVAILABILITY

NOTES:


- **304 Stainless Steel - Mill Finish (2B) - 1.2mm Thick**


40mm profile face:

- **5 No Rows of 10mm x 2mm slots**
- **Approx 11mm Border to all sides of slots**

25mm profile face:

- **3mm holes on Approx 370mm centers and 12.5mm (central) to profile face**

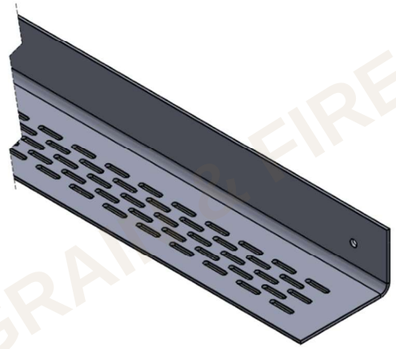

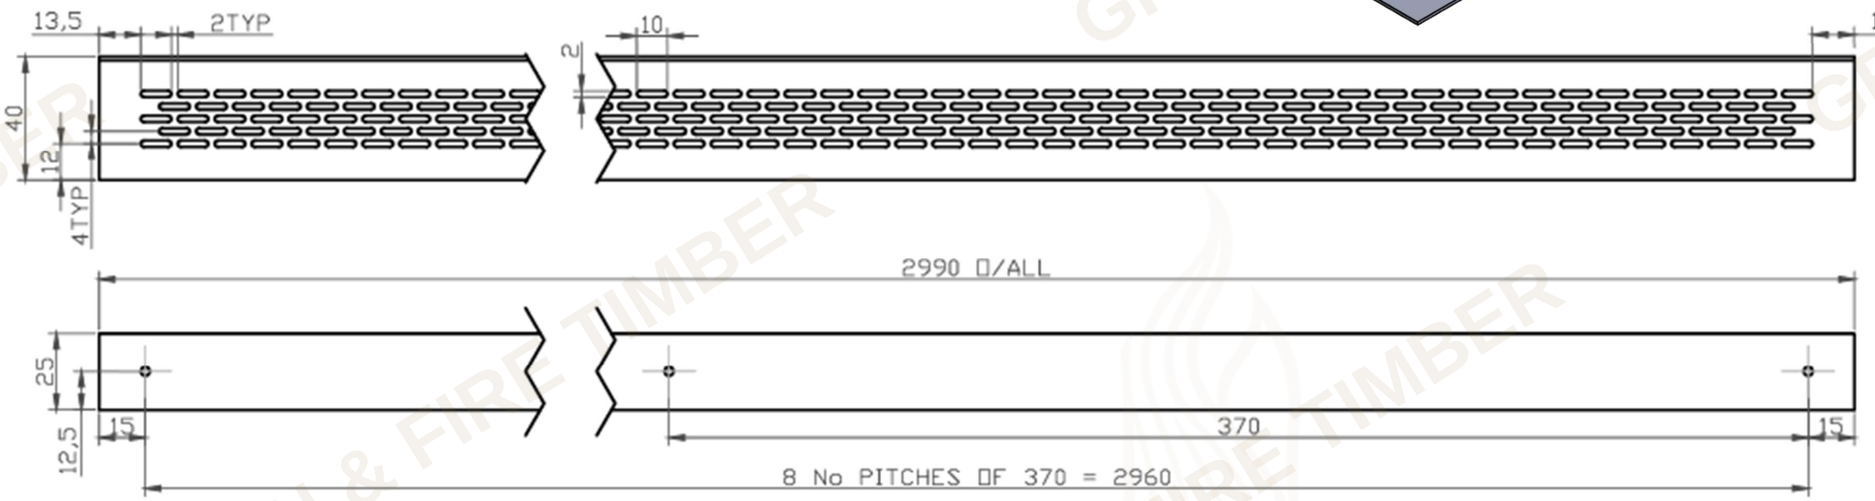

NOTES:

- **Lost Head Annular Ring Nails, 40x3mm**
- **304 Stainless Steel**
- **EN14592:2008**





NOTES:

- **Black Type 2 Fixing Screw**
- **A2 Stainless Steel**

Version	Amendment	Drawn & Date	Checked & Date	Approved & Date

Scaling
The scaling and dimensions shown on this drawing may be subject to minor variations as a result of production processes, raw material variances and shrinkage. Grain & Fire Timber will endeavour to minimise the variances where ever possible, but do not accept liability for the impact of any variances out of their control.

Safety
The Contractor / Client is responsible for the health and safety of all persons on site and must ensure all works are carried out in accordance with CDM 2015 Regulations.

Site Conditions
Original information is based on topographical surveys provided by others. Grain & Fire Timber accepts no liability for inaccuracies in third-party data.

The profiles shown are based on 'standard' raw materials dimensions, subject to volume and raw material availability, other dimensions can be produced. Please contact us for further information'

© Grain & Fire Timber Ltd (2026). This drawing is the copyright of Grain and Fire Timber and may not be reproduced, copied, or used for any purpose other than that for which it was originally supplied without written horizontal consent.

This drawing is to be read in conjunction with all relevant Project Specifications and related consultants' drawings. Do not scale from this drawing. Use figured dimensions only. Any discrepancies must be reported to the originator immediately

GRAIN & FIRE TIMBER LTD
Unit 3B, Hawksclough Industrial Estate
Burnley Road, Halifax
HX7 5AA
www.grainandfiretimber.co.uk

Internal Project Number	D7824
Client	GRAIN AND FIRE TIMBER LTD
Project Name	FIXINGS
Drawing Title	FIXINGS

Scale	Original Size	RIBA 2013 Stage	
1:2	A3	N/A	
Date	Drawn	Checked	Approved
14.09.26	DATS	JG	JG

Drawing Number	Status
D7824-XX-XX-XX-DRW-XX-0003	N/A
Project Code · Origin · Volume · Level · Type · Role · Number	Revision P01

© DATS Engineering Solutions Ltd.